

FRONT ELEVATION

V-01 | FOUR-UNIT REPRESENTATIVE ARRANGEMENT | VIEW SCALE 1:17.5

EXTENDER BOUNDARY: ONE PER CASE ASSUMED (ASM-02)



BASIS / LIMITS

Listed product dimensions; derived envelope, not measured fit.

No room boundary, ceiling, floor or finished trim envelope verified.

No actual door, shelf-layout or installation detail is specified.

See component schedule and field checks on Sheet S2.

Dimension IDs refer to the locked project record.

SOURCE / PRODUCT KEYS

PROD-01 / SRC-04 Bookcase

PROD-02 / SRC-05 Extender

ASM-01/02 Prototype setup

DIM-01 to DIM-04 Listed/derived

Crown Moulding and Teal Paint for an Unbroken Built-In Finish

REV A | EDITORIAL GEOMETRY | NOT SITE VERIFIED | USE DIMENSIONS - DO NOT SCALE

UNITS: IN / mm

SHEET S1

DEL-005 | PROTOTYPE


DO NOT SCALE - DIMENSIONS GOVERN

PLAN + VERTICAL INTERFACE SECTION

V-02 | PLAN V-03 | TOP INTERFACE SECTION (SCHEMATIC)

V-02 PLAN - NOMINAL CASEWORK DEPTH

WALL PLANE - OFFSET, FINISH, STRAIGHTNESS AND ANCHORS FIELD VERIFY

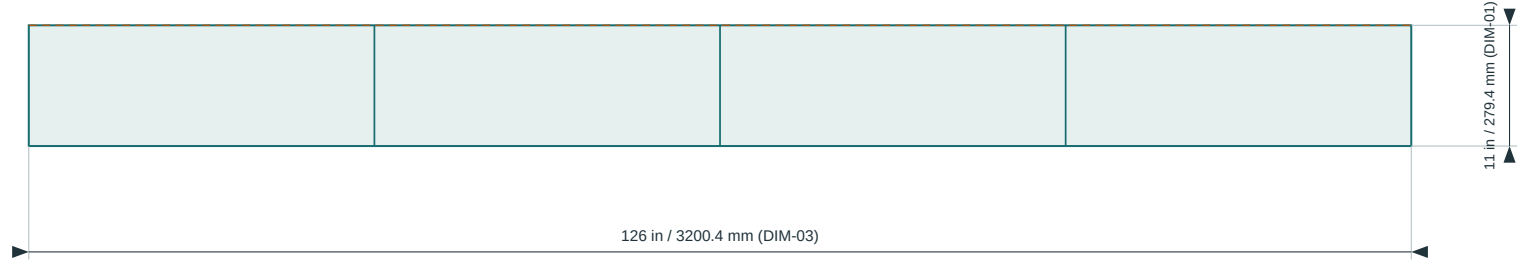

Four nominal cases; assumed aligned with no gaps. Plan excludes trim projection.


PLAN BASIS / LIMITS

V-02 also shown at 1:17.5; DXF geometry is full-size.

11 in (279.4 mm) is listed case depth, not wall clearance.

Wall stand-off and trim projection remain unknown.

V-03 TOP INTERFACE SECTION - SCHEMATIC, NOT TO SCALE

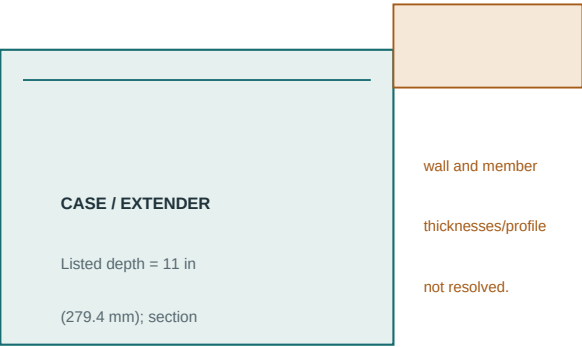

WALL / BACKING / ATTACHMENT - FIELD VERIFY

Crown symbol indicates intended location only; profile is not drawn to scale.

No fastening, ceiling closure, wall substrate, anchor detail or coating compatibility is specified.

Sources: product and claim evidence retained in the project record (SRC-03 through SRC-15).

COMPONENT / MATERIAL SCHEDULE

USE-01 / PROD-01	4 bookcases; 31.5 x 11 x 79.5 in (800.1 x 279.4 x 2019.3 mm) each
USE-02 / PROD-02	4 extenders assumed; 31.5 x 11 x 13.75 in (800.1 x 279.4 x 349.3 mm) each
USE-03 / PROD-03	2 x crown; 0.5 x 3.625 x 96 in (12.7 x 92.1 x 2438.4 mm); cuts pending
USE-04 / PROD-04	5 x trim board; 0.5 x 3 x 96 in (12.7 x 76.2 x 2438.4 mm); width/layout verify
USE-05 / PROD-05	Primer candidate; exact foil compatibility unverified
USE-06 / PROD-06	Matte ultradeep-base topcoat; exact tint pending
USE-07 / PROD-07	Paintable caulk; quantity depends on actual joints
USE-08 / PROD-08	Filler; quantity depends on actual holes/repairs
USE-09 / unselected	Generic optional knobs; count/variant/screws pending

Excluded/unresolved: door fronts, shelf configuration/edge treatment, backing, fasteners, exact trim interfaces.

FIELD VERIFICATION / SAFETY

- Measure room width/height/depth, floor level, ceiling, wall plane and gaps before fit or cut claims.
- Verify wall substrate/studs, anchoring, strap access and installation instructions before field work.
- Confirm trim profile, face width, cuts, actual joints, paintable area, exact tint and door/knob details.
- No structural/electrical review, site survey or finish-performance test is represented as complete.

Crown Moulding and Teal Paint for an Unbroken Built-In Finish

REV A | EDITORIAL GEOMETRY | NOT SITE VERIFIED | USE DIMENSIONS - DO NOT SCALE

UNITS: IN / mm

SHEET S2

DEL-005 | PROTOTYPE

DO NOT SCALE - DIMENSIONS GOVERN