V-01 / SCHEMATIC FRONT ELEVATION

NOT TO SCALE - DO NOT MEASURE THIS VIEW

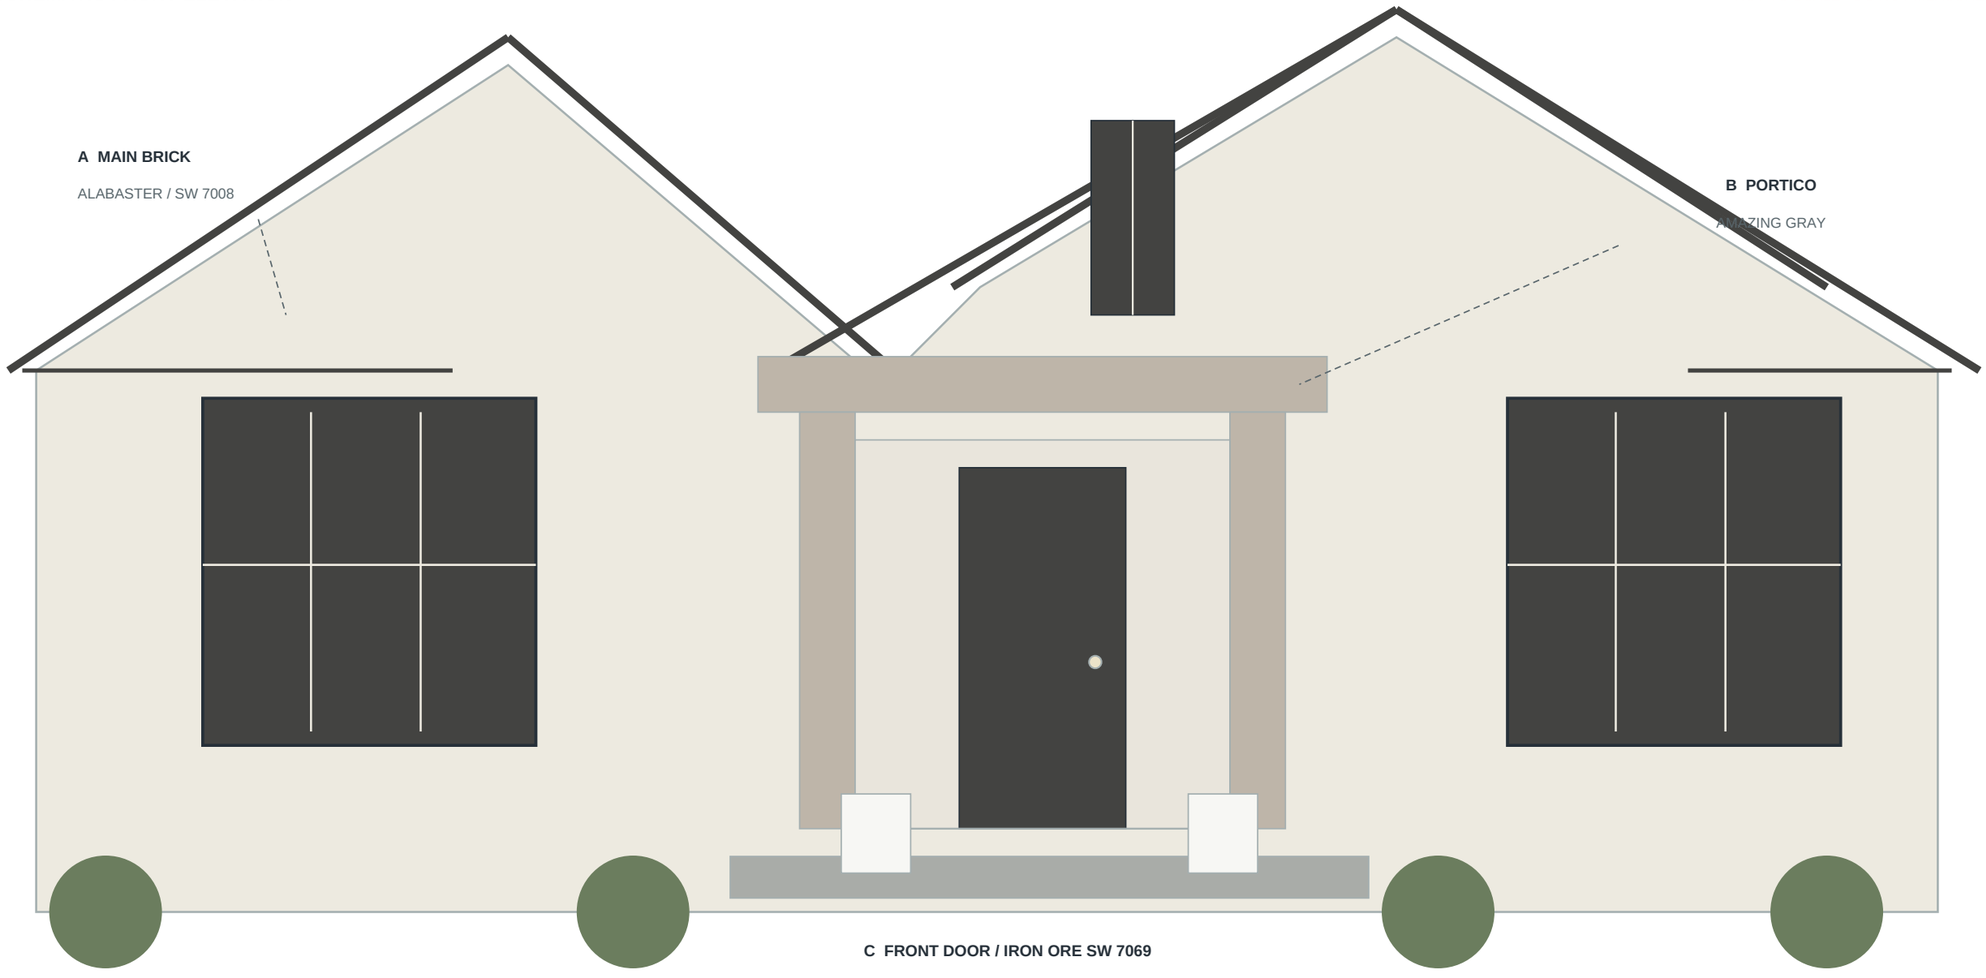

COMPONENT / MATERIAL + PRODUCTION STATUS	CONDITIONAL PREPARATION + CARRY-FORWARD
A PROD-01 LOXON masonry / Alabaster target	E PROD-04 SherMax exterior sealant (if suitable)
B PROD-02 A-100 trim / Amazing Gray target	F PROD-06 Loxon Conditioner (if required)
C PROD-03 SnapDry door / Iron Ore target	G PROD-07 Oil-Based Wood Primer (if required)
D PROD-05 Veradek Demi 16-in white, 2 units	H Existing windows, roof, paving and planting retained

USE DIMENSIONS - DO NOT SCALE | Concept only; screen colors are approximate, check outdoor samples.

V-02 / FULL-SIZE PROTOTYPE PORCH PLAN

ALL BOUNDARIES EXCEPT PROD-05 ARE ASSUMED

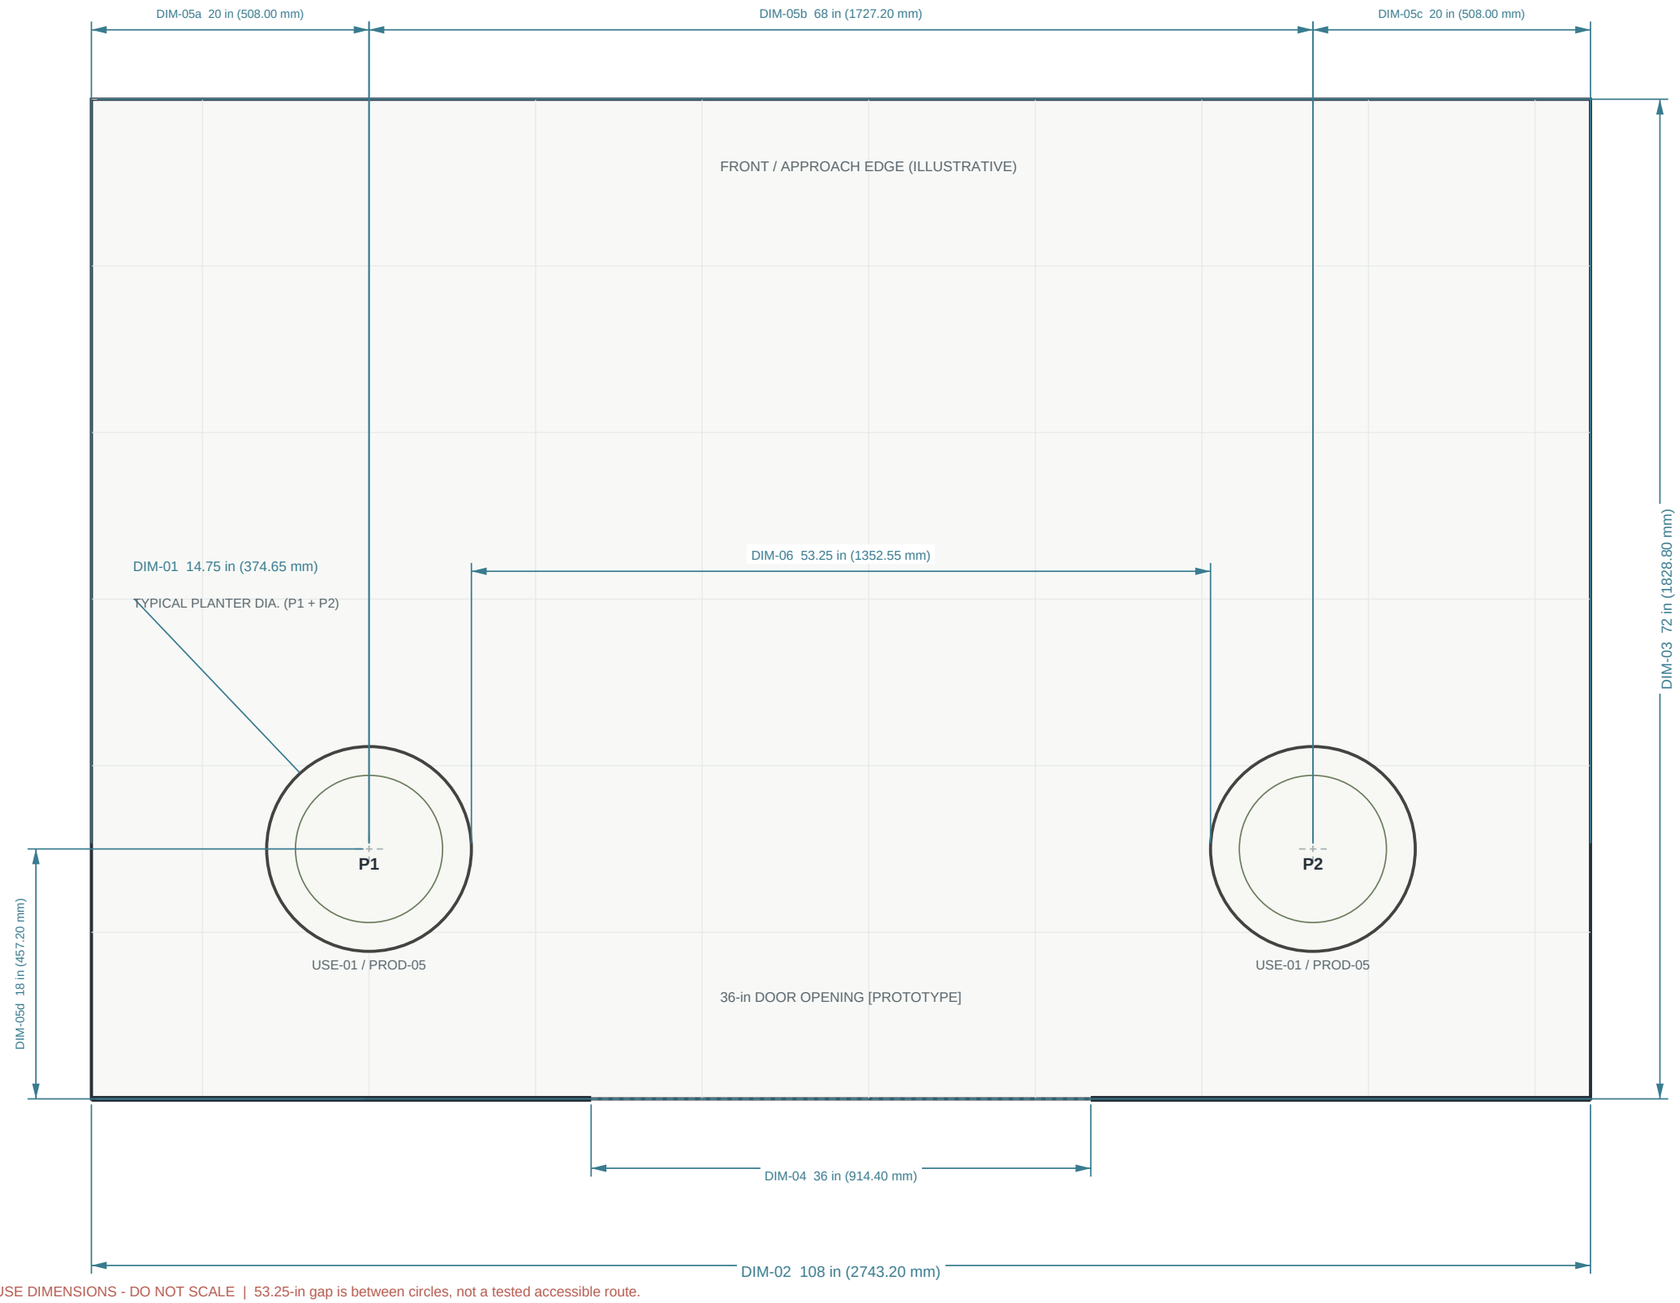

USE DIMENSIONS - DO NOT SCALE | 53.25-in gap is between circles, not a tested accessible route.

DESIGN BASIS

Prototype envelope only:

DIM-02: 108-in width

DIM-03: 72-in depth

DIM-04: 36-in door

DIM-05: planter centres

20 / 88 in from left;

18 in from rear wall.

Centre gap: 53.25 in.

PRODUCT / COUNT

PROD-05 / USE-01

Demi 16, WHITE, fluted

2 physical planters

1 manufacturer 2-pack

16 in (406.40 mm) H

Exact base/inner form

NOT established here.

FIELD VERIFY

Site size / door swing

Threshold / drainage

Substrate / moisture / tint

Lead-safe rules if needed