


A1: Front Elevation

DEL-005 | REV A | UNITS: INCHES (MM) | USE DIMENSIONS - DO NOT SCALE

Prototype five-bay built-in wall: BILLY modules with custom trim/crown and refinishing system.

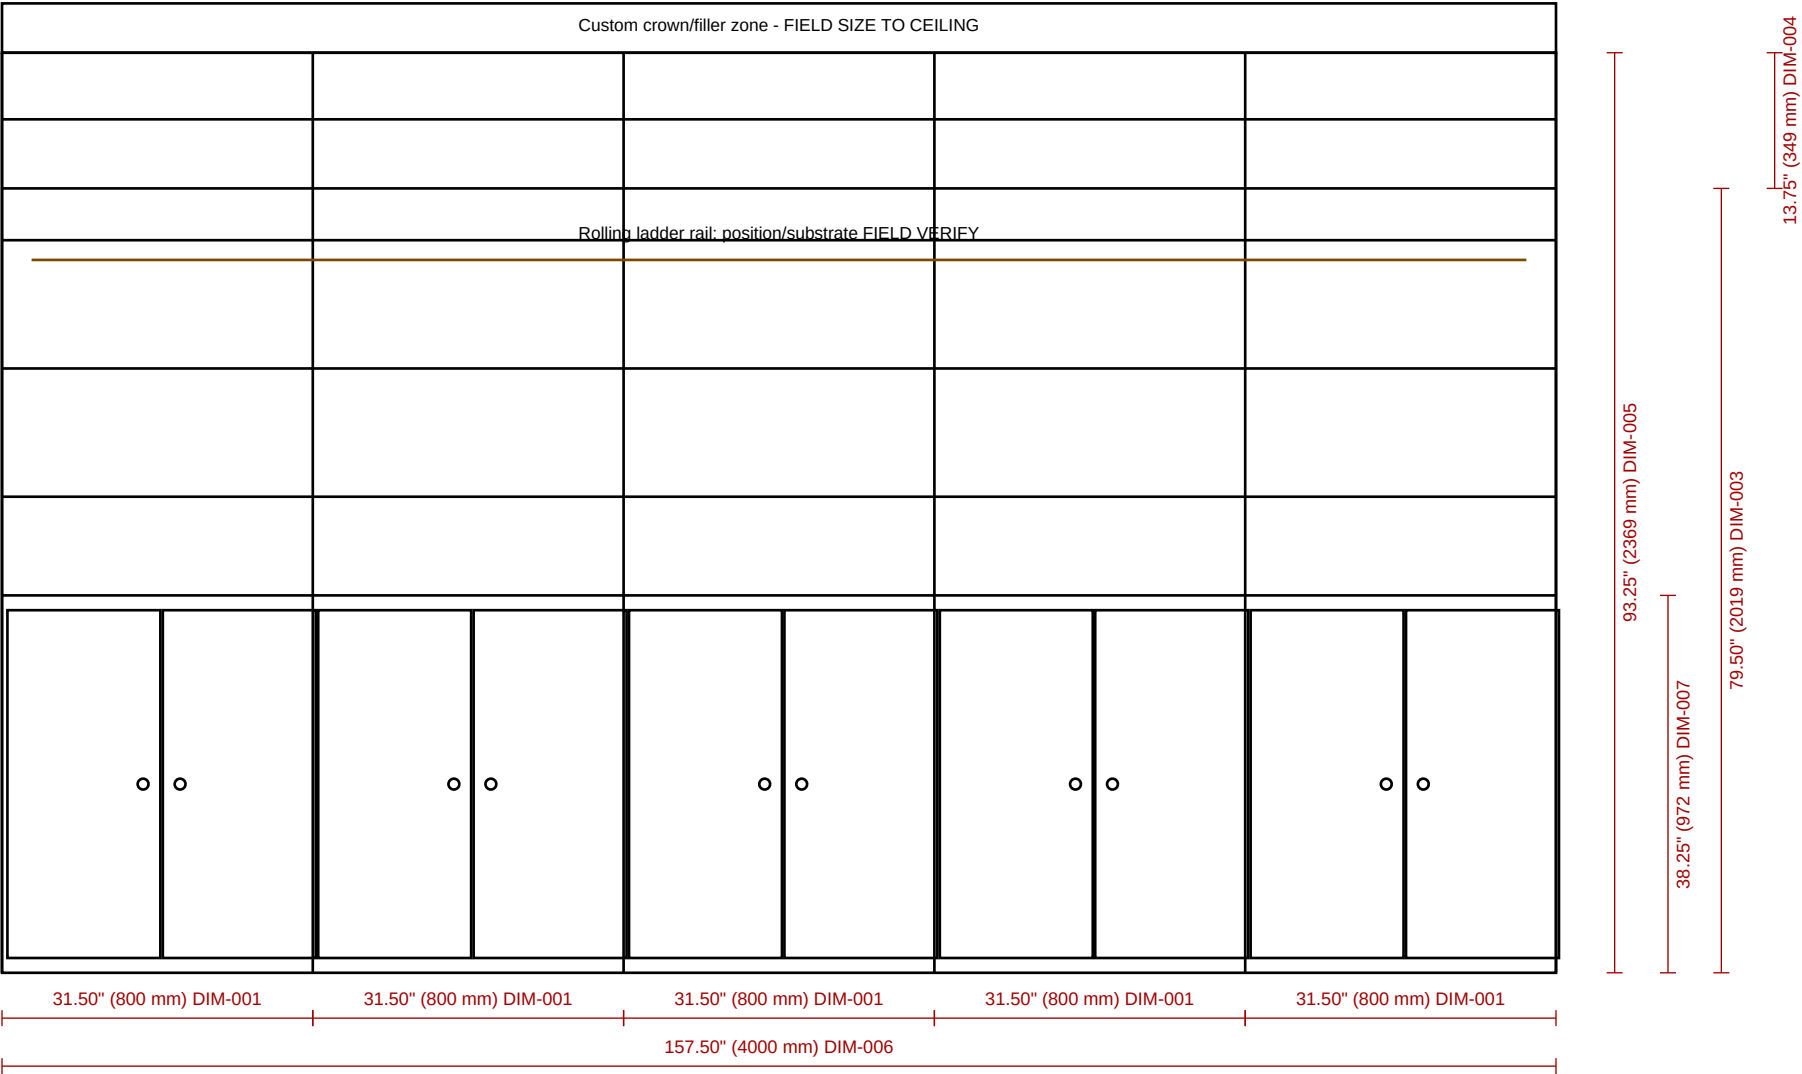

Prototype/design drawing only. Field execution requires site measurements and anchoring/substrate verification.


BILLY nominal 11 in depth; wall/filler conditions field verify.

Plan / Depth Section



157.50" (4000 mm) DIM-006

Critical Vertical Section

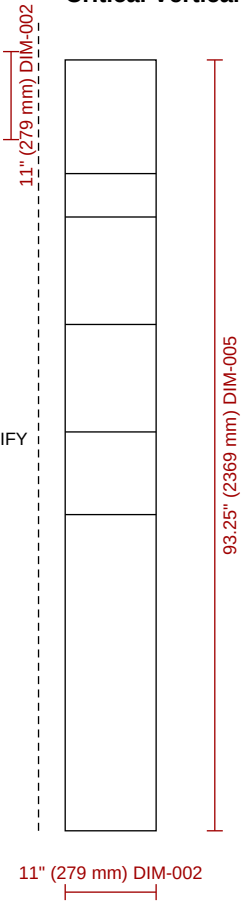

Wall / anchoring VERIFY

Material / Component Schedule

- PROD-001 | IKEA BILLY bookcase white 31-1/2 x 11 x 79-1/2 in | Qty: 5 | Exact sourced product
- PROD-002 | IKEA BILLY height extension white 31 x 11 x 13-3/4 in | Qty: 5 | Exact sourced product
- PROD-003 | IKEA OXBERG lower solid door white 15-1/2 x 38-1/4 in | Qty: 10 | Exact sourced product
- PROD-004 | Amerock Davenport BP36601CZ champagne-bronze knob | Qty: 10 | Exact sourced product
- CMP-001 | Custom face trim, crown/fillers, shelf-front build-up | Qty: As req. | Prototype custom component
- CMP-002 | Bonding primer + cabinet/trim topcoat finish system | Qty: As req. | System specified; final brands pending

Finish + Field Verification Notes

- Coordinated prototype/design drawing. Field execution is not site-verified.
- Use dimensions - do not scale. Imperial dimensions include metric equivalents.
- Wall width, ceiling height, stud/substrate, level/plumb, and ladder rail anchoring are FIELD VERIFY.
- Paint system: clean/degrease, careful scuff/degloss, bonding primer for slick surfaces, compatible trim/cabinet topcoat, cure/test patch.
- Do not claim factory-level durability on IKEA paper-foil surfaces.

NOT SITE VERIFIED. Contractor/professional anchoring review required before field execution.